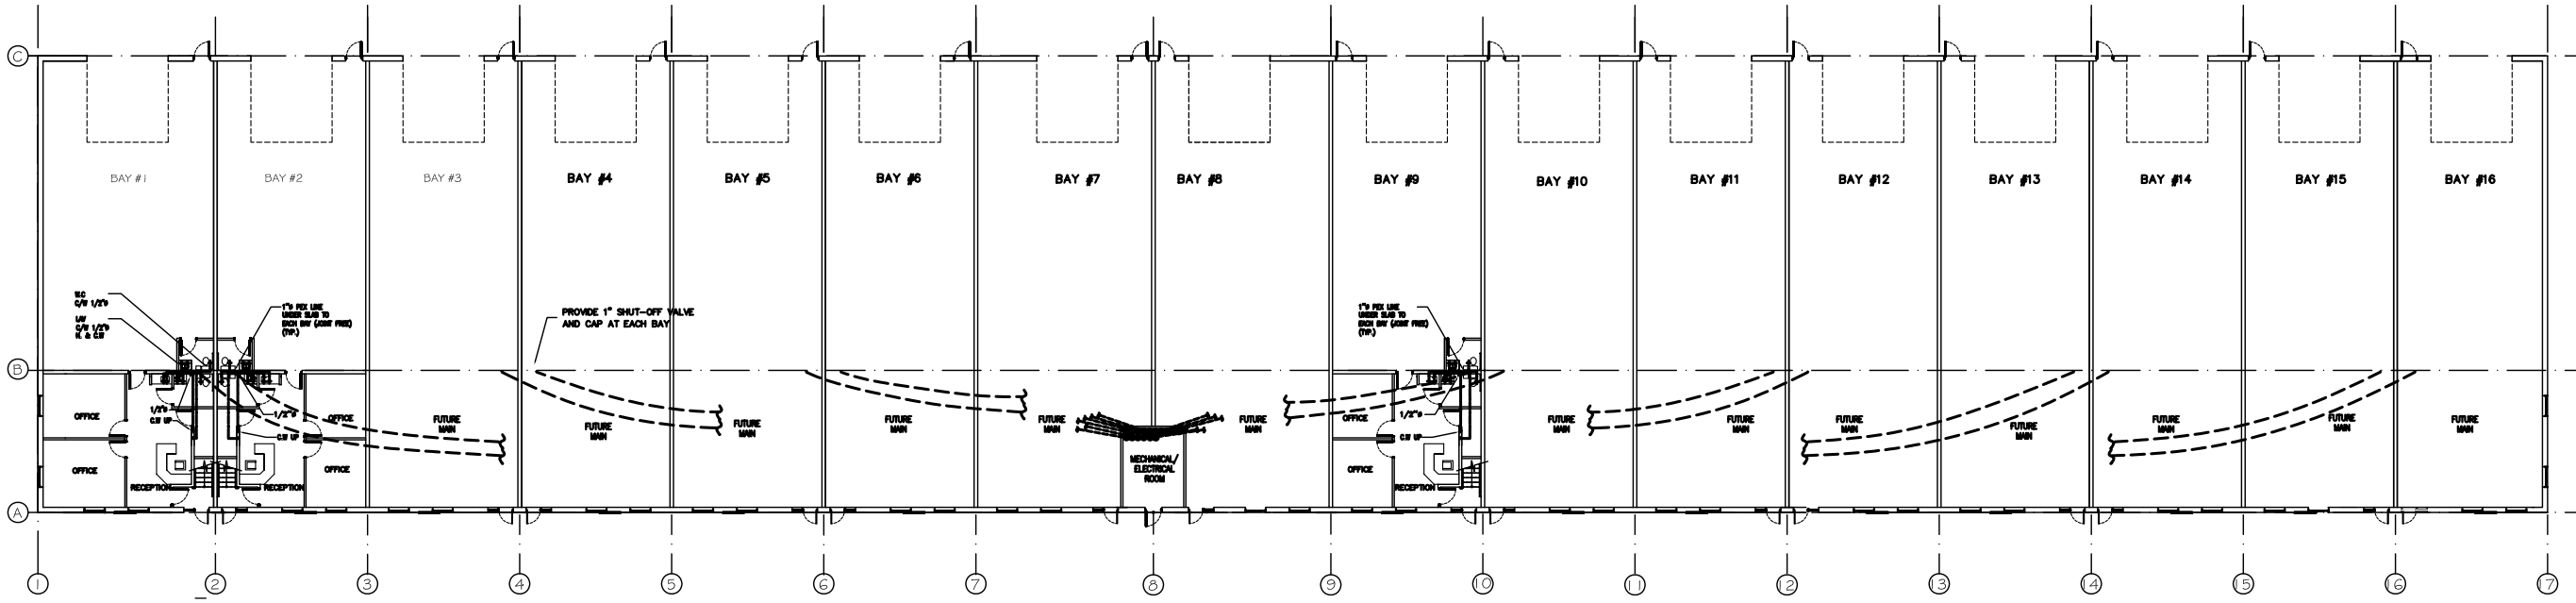

1 M-3 MAIN FLOOR-WATER LAYOUT
SCALE 1/16"=1'-0"

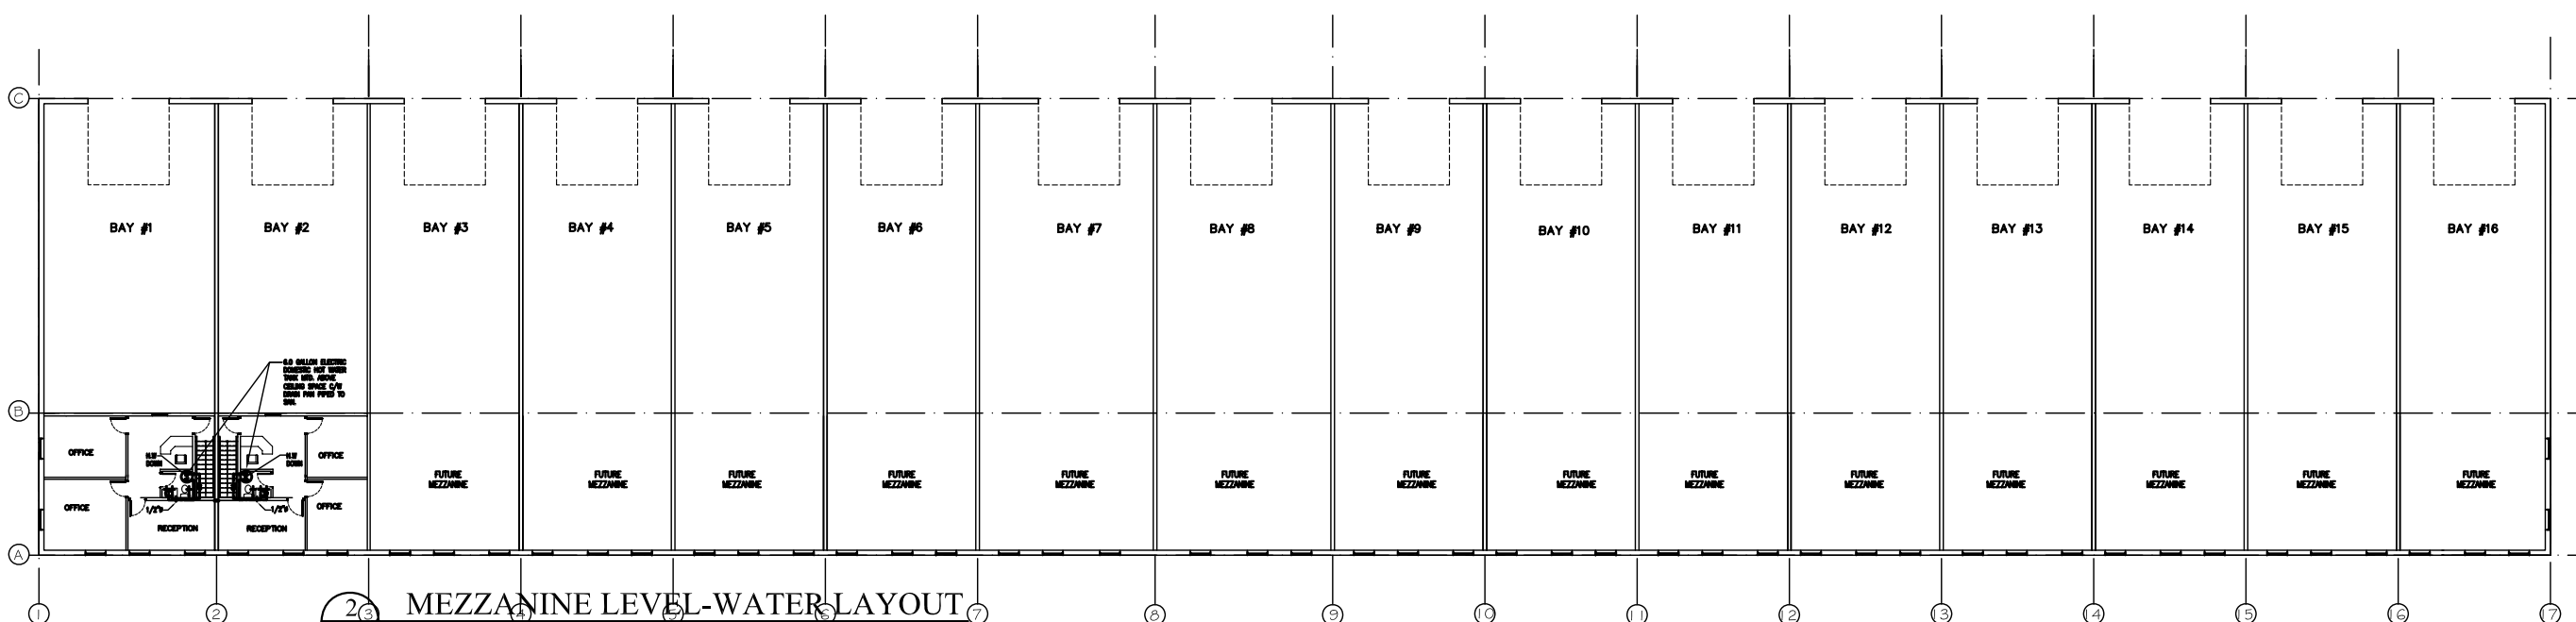

2 M-3 MEZZANINE LEVEL-WATER LAYOUT
SCALE 1/16"=1'-0"

GENERAL NOTES

THIS DRAWING AND THE DEISGN IT COVERS ARE CONFIDENTIAL AND THE PROPERTY OF D.F.K. ENGINEERING CANADA LIMITED, AND SHALL NOT BE DISCLOSED TO OTHERS OR REPRODUCED IN ANY MANNER OR USED FOR ANY PURPOSE WHATSOEVER EXCEPT BY WRITTEN CONSENT OF THE OWNER.

NOTE:

N

NO.	DATE	DESCRIPTION

REVISIONS

SEALS:

PROFESSIONAL ENGINEER ALBERTA
P.S. PYBUS

PERMIT TO PRACTICE
D.F.K. ENGINEERING CANADA LTD.
Signature _____
Date _____
PERMIT NUMBER: P 3276
The Association of Professional Engineers, Geologists and Geophysicists of Alberta

D.F.K ENGINEERING CANADA LTD.
CONSULTING ENGINEERS
PH: 403.236.1095 FAX: 403.279.2698
EM: dfkeng@telus.net
2120 B, - 8800 VENTURE AVE S.E.
CALGARY, ALBERTA, T3S 0A2

PROJECT TITLE:

OFFICE WAREHOUSE CONDOMINIUM

240040 FRONTIER PLACE S.E
ROCKY VIEW ALBERTA.

SHEET TITLE:

MAIN FLOOR PLAN & MEZZANINE LEVEL WATER LAYOUT

DRAWN	CHECKED	APPROVED
R.KUMAR	D. BURTON	G. PYBUS

SCALE:	PROJECT NO:
1/16" = 1'-0"	29-2411
DATE:	DATE PRINTED:
JULY 1, 2009	AUG 20, 2009

M-3 OF 7

REVISION: